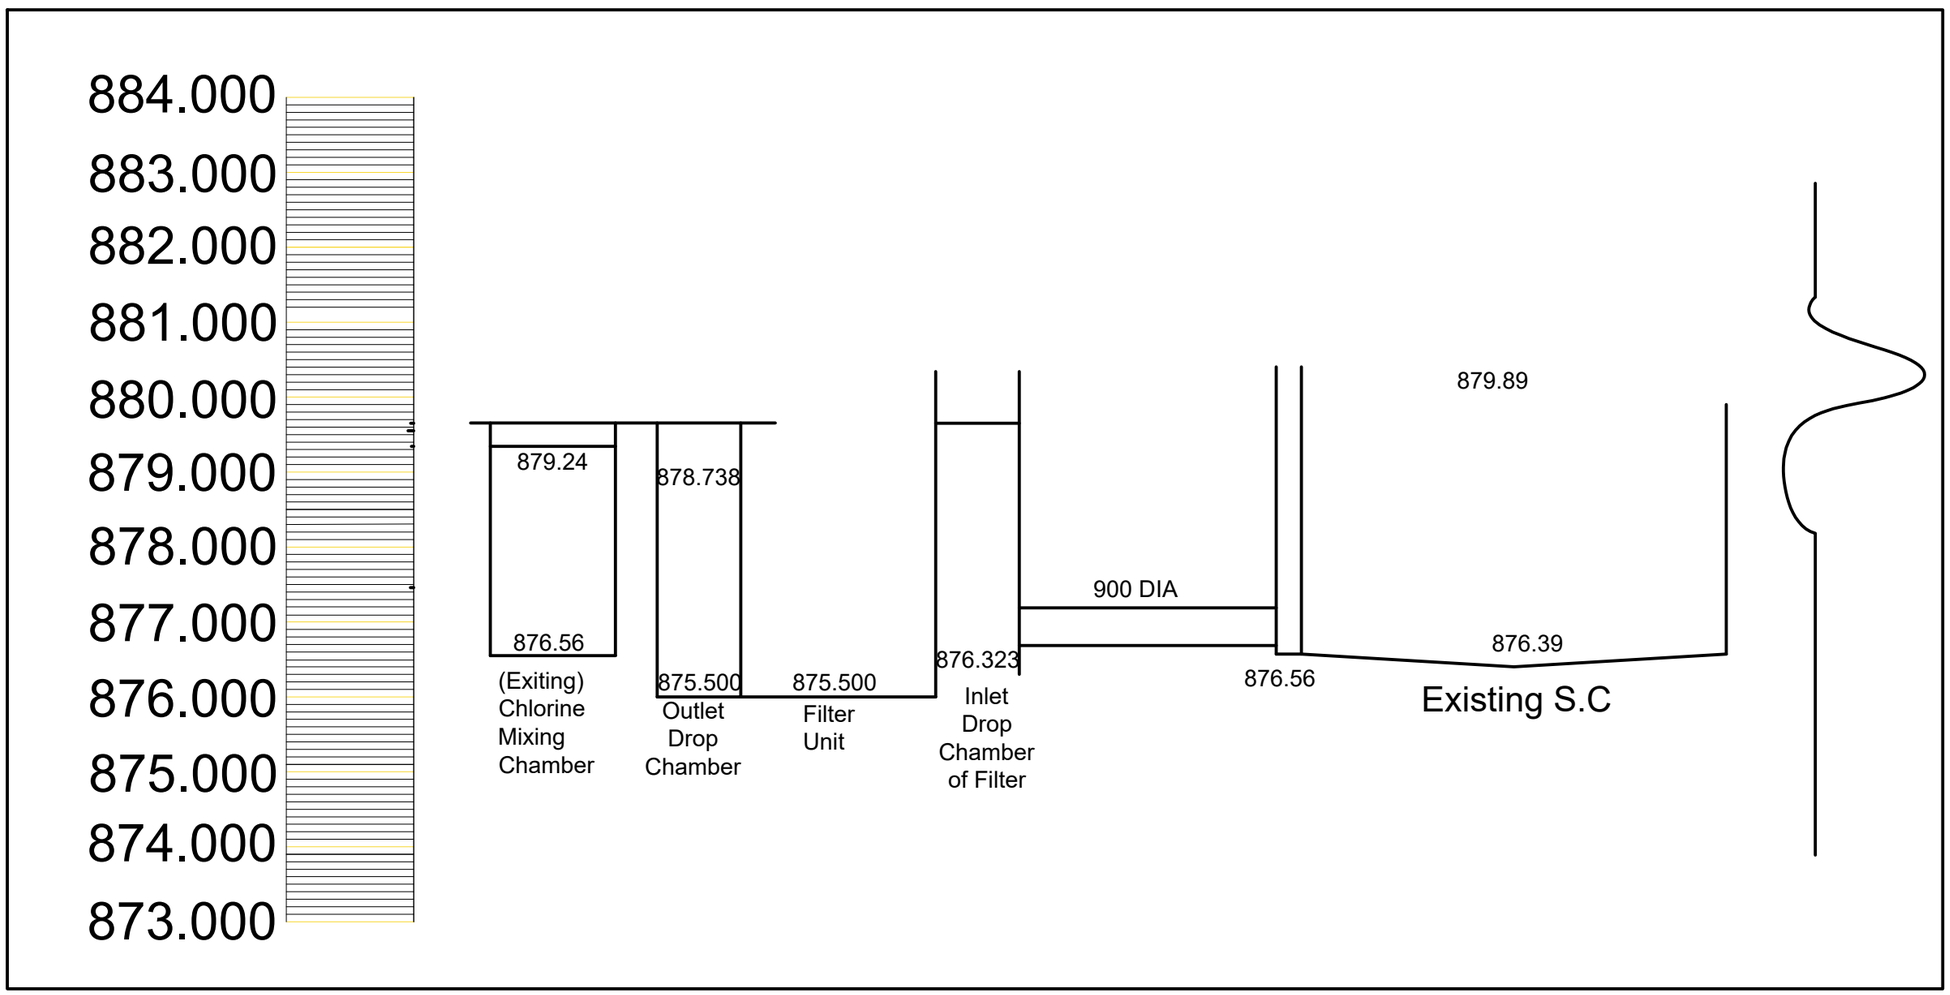

REV.	DATE OF ISSUE	PREPARED BY	CHECKED BY	VALIDATED BY	PM	TENDER PURPOSE

CLIENT: BANGALORE WATER SUPPLY AND SEWERAGE BOARD

CONSULTANT: NJS ENGINEERS INDIA PVT. LTD

PROJECT: UPGRADATION OF 40 MLD RAJACANAL PHASE I PROJECT

TITLE: HYDRAULIC FLOW DIAGRAM OF 40MLD PHASE-I DISC FILTER AT RAJACANAL

(SHEET-1 OF 2)

DRAWN BY :	PR	VERIFIED BY :	VC
DESIGNED BY:	VC	APPROVED BY :	AGN

SCALE:	DRG. NO.	DATE	REV.
NTS	NJSEI/BLR/DPR/RAJ1-40/STP/HFD/7A	15-12-22	R0